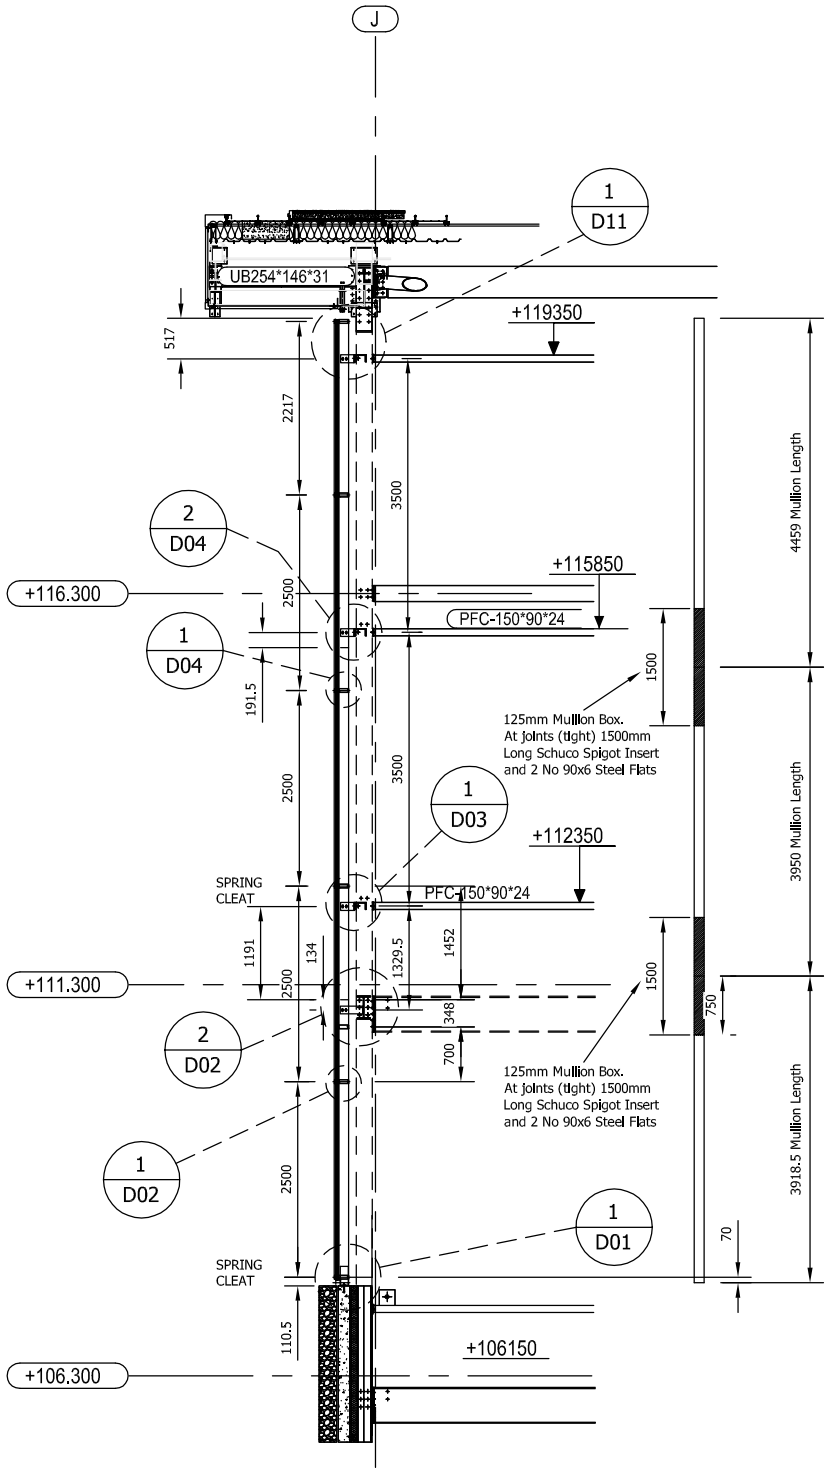

SECTION A-A
SECTION ALONG GRIDLINE J
(Between G/L's 12b - 16b)
ADMIN BLOCK

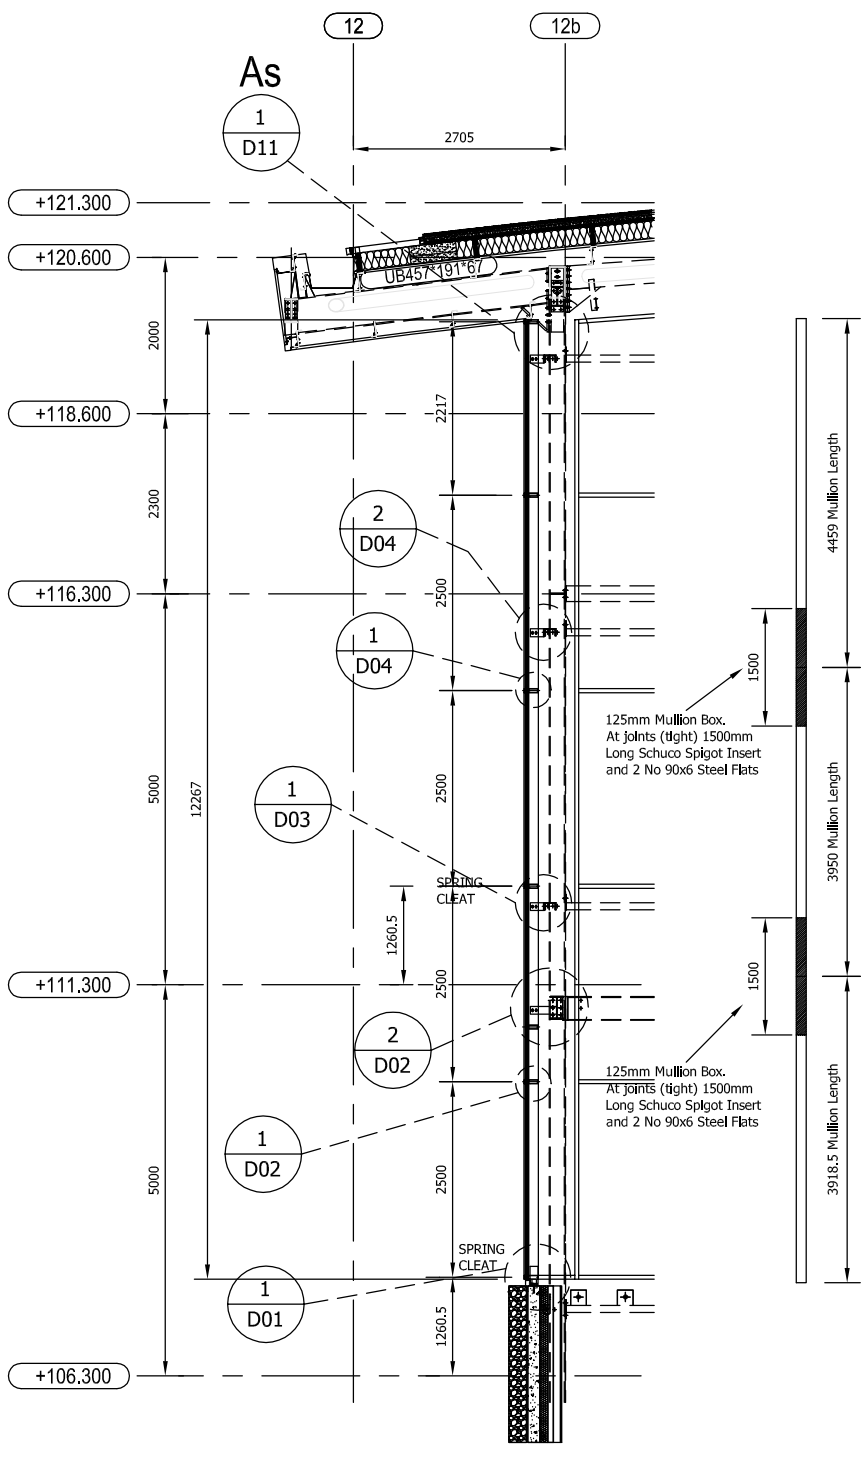

SECTION B-B
SECTION ALONG GRIDLINE 12b
(Between G/L's H - J)
ADMIN BLOCK

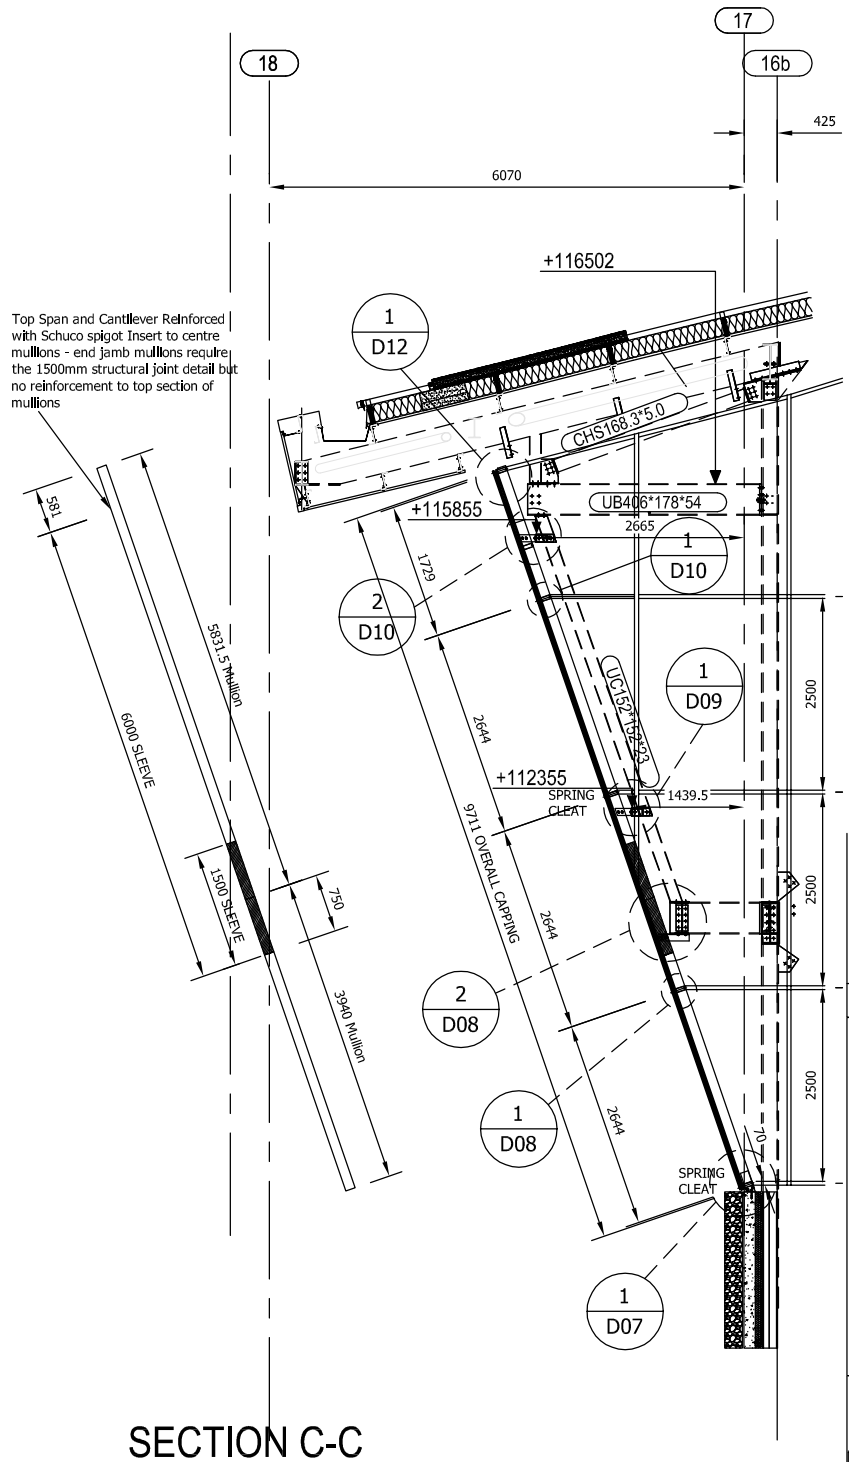

SECTION C-C
SECTION ALONG GRIDLINE 16b
(Between G/L's I - J
ADMIN BLOCK

Rev	Description	Date
A	Construction issue Mullion Lengths altered	24.3.12

Client:
CLUGSTON

Contract:
STAFFORDSHIRE EfW FACILITY
Four Ashes, Staffordshire

Drawing Title:
Sections Thro' Admin Block
Along G/L's J, 12b + 16b

Drawn by D.Jones (RHD)

Date 06.02.12 | Checked

Scale 1 : 100 @ A3

Contract No.	Drawing	Rev
RF154	S01	A