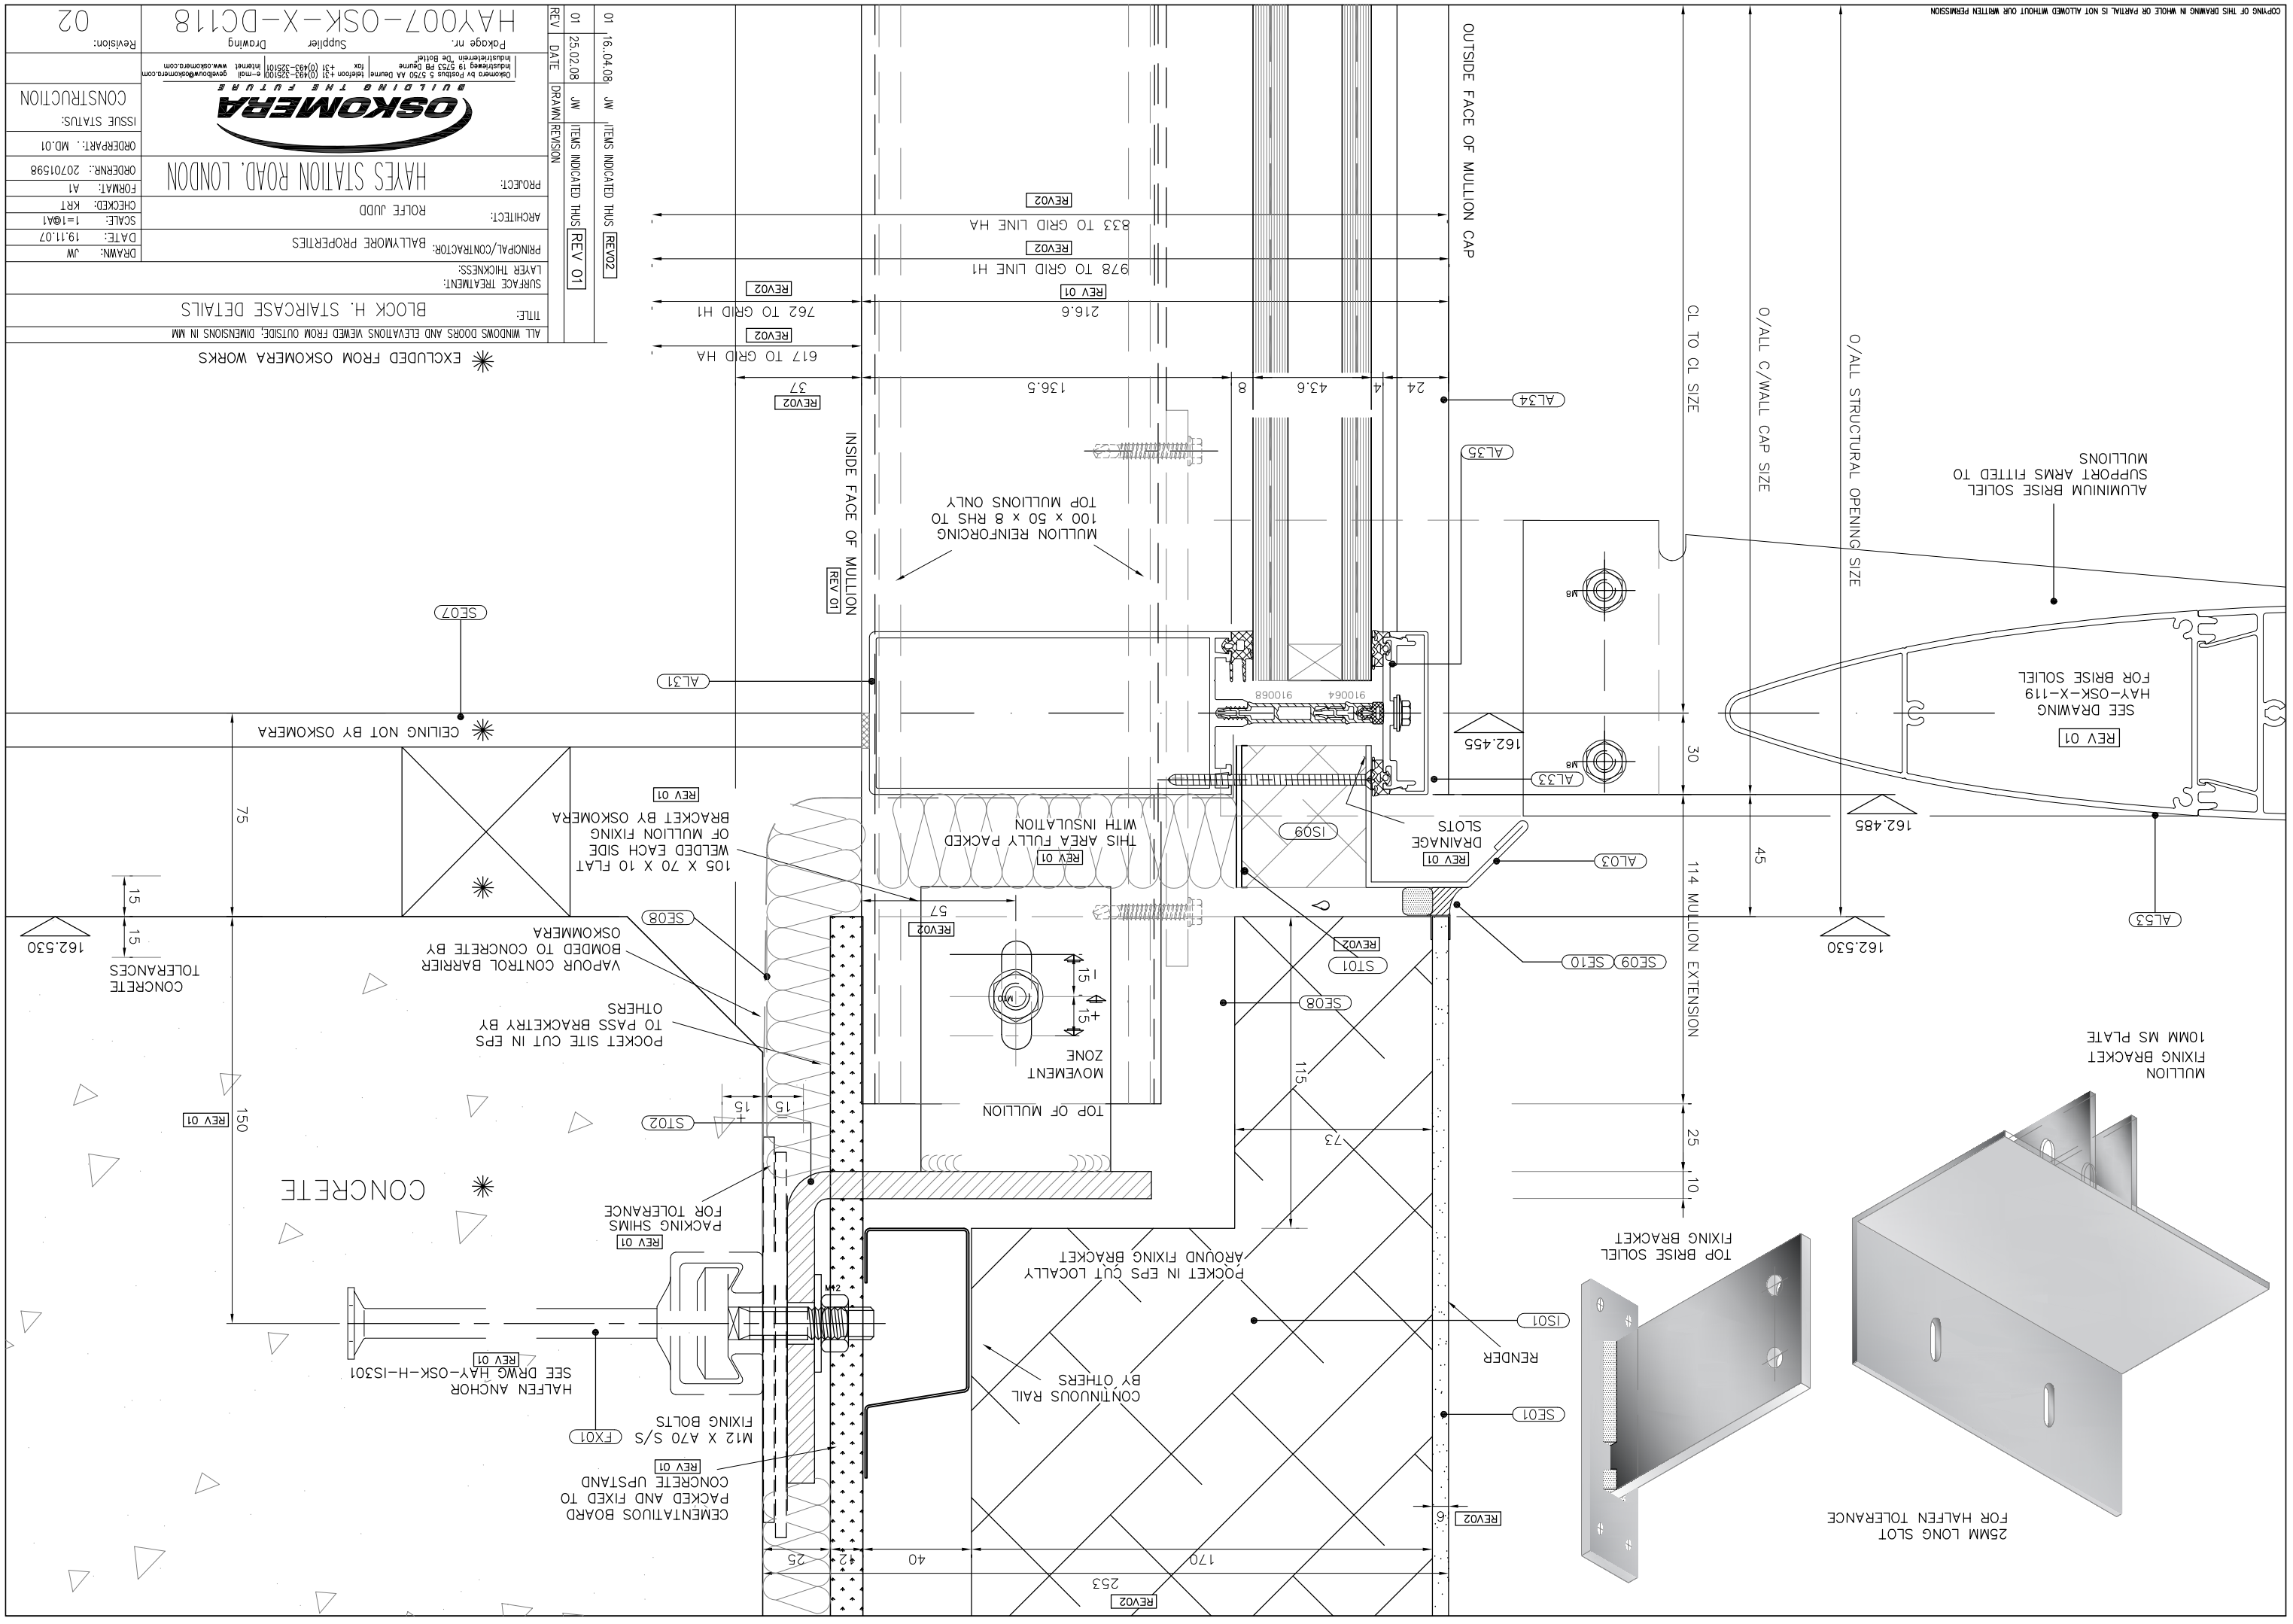

REV	DATE	DRAWN	REVISION
01	25.02.08	JW	ITEMS INDICATED THUS REV 01
01	16.04.08	JW	ITEMS INDICATED THUS REV02

ALL WINDOWS DOORS AND ELEVATIONS VIEWED FROM OUTSIDE; DIMENSIONS IN MM

TITLE: BLOCK H. STAIRCASE DETAILS

SURFACE TREATMENT:
LAYER THICKNESS:

PRINCIPAL/CONTRACTOR: BALLYMORE PROPERTIES

ARCHITECT: ROLFE JUDD

PROJECT: HAYES STATION ROAD, LONDON

DRAWN: JW
DATE: 19.11.07
SCALE: 1=1@A1
CHECKED: KRT
FORMAT: A1
ORDERNR.: 20701598
ORDERPART.: MD.01
ISSUE STATUS: CONSTRUCTION

OSKOMERA BUILDING THE FUTURE

Oskomera bv Postbus 5 5750 AA Deurne Industrieweg 19 5753 PB Deurne Industrieterrein "De Bottel"
telefoon +31 (0)493-325100 fax +31 (0)493-325101 e-mail gevelbouw@oskomera.com internet www.oskomera.com

Package nr. Supplier Drawing Revision: 02

HAY007-OSK-X-DC118

COPYING OF THIS DRAWING IN WHOLE OR PARTIAL IS NOT ALLOWED WITHOUT OUR WRITTEN PERMISSION